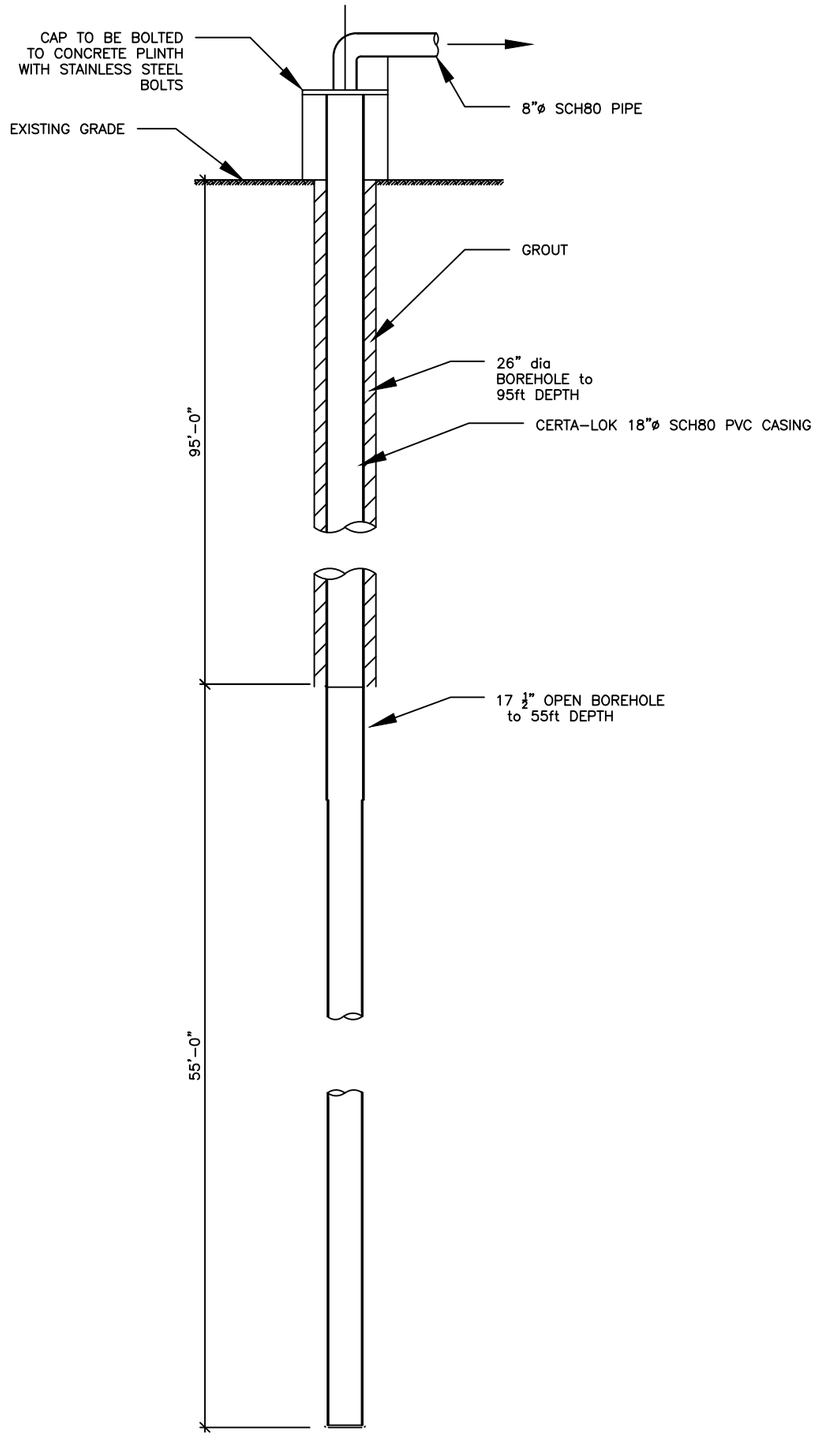

1 C02 WELL SECTION
3/16" = 1'-0"

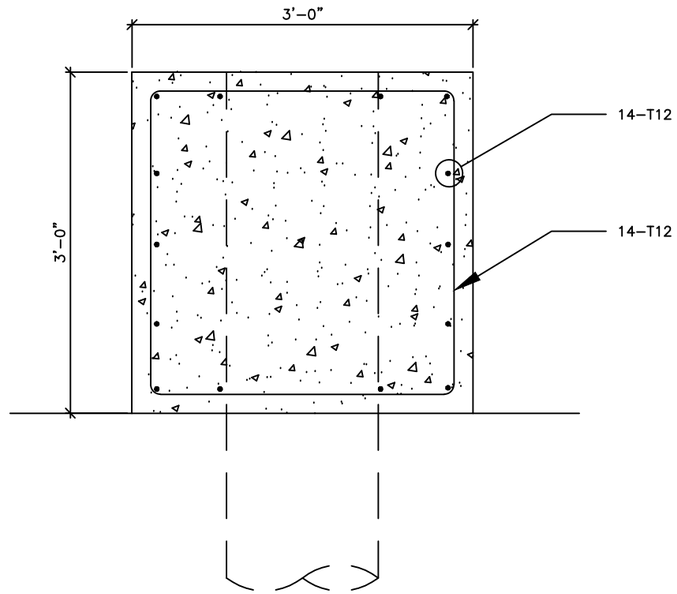

2 C02 PLINTH REINFORCING DETAIL
3/4" = 1'-0"

THE MINISTRY OF PUBLIC WORKS

P.O. Box HM525 Hamilton HMCX Bermuda
Phone: (441)295-5151

DEPARTMENT OF
WORKS AND ENGINEERING
Fax: (441)292-4219

Water and Wastewater Section

ISSUED FOR: TENDER

AMENDMENTS:

NO	REVISION	BY	APP	DATE

SCALE: AS SHOWN

SURVEY
PREPARED BY: DATE:

DESIGN
PREPARED BY: DATE:
CHECKED BY: DATE:

DRAWING
PREPARED BY: KC DATE: 28/01/16
CHECKED BY: JTC DATE:
APPROVED BY: JTC DATE:

PROJECT NUMBER:
50/206/50

PROJECT NAME:
Well Construction at Tynes Bay Water Treatment Facility

45 North Shore Road
DEVONSHIRE

SHEET TITLE:
SECTIONS AND DETAILS

SHEET NUMBER: 50-206-50-C02
REVISION

ACAD 2002

File: C:\Users\kclar\appdata\local\temp\AcPublish_9684\50-206-50-C00-C03.dwg, Layout: C02, By:kclar, Plotted: Mon Feb 01, 2016 at 7:40am